

MONUMENT RECORD

Corner I.D. #

M-19

STATE OF INDIANA - COUNTY OF MONROE

Section Twenty-eight, Township 9 North, Range 1 West


Monument Description & Remarks: Found 16mm Rebar at East 1/4 corner of
section. Rebar was 0.051 deep. Corner witnessed 12/13/94 by Indiana
State Highway Survey Location Team (Don Stanger).

Recovery Tie Drawing


APP. N.E. COR. OF S.E. 1/4 SEC 28 T-9-N R-1-W

BLOOMINGTON TWP

MONROE Co.

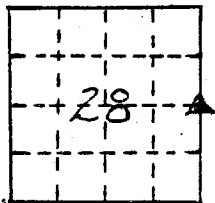

Type Monument 16mm REBAR
 Depth 0.051 DEEP (YK?)
 By D.W. STANGER (SURVEYOR)
 Date 12/13/94

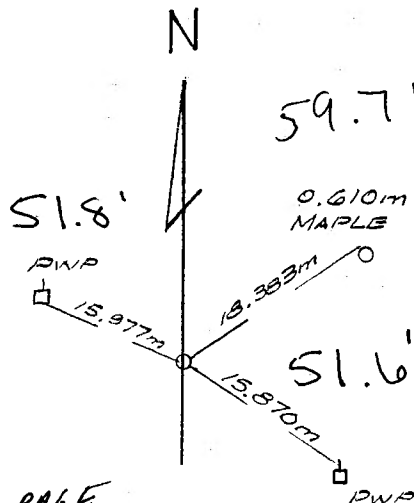

● At Corner



State Form 40180

NOTE: SEE ATTACHED PAGE

P.K. IS COR. PER BOOK 1 CLARK.

12-30-96 OMW-1

Not To Scale

State of Indiana
 County of Monroe

Space
 Reserved For
 Recording
 Officer

I, Michael W. Friley, County Surveyor, hereby certify
 that this document was prepared under my direction in
 accordance with the provisions of Section 17-3-64-4
 through 17-3-64-8 of the Indiana Code, being Acts of 1965,
 Chapter 319; and the above data is given under my hand and
 seal this 20th day of September, 19 95 A.D.

Indiana Registered Land Surveyor No. _____ or

Indiana State Highway Survey Location Team
United States Government Agency

Title _____

Field Book:

n/a

Page:

n/a



BOCK & CLARK OF INDIANA, Inc.
4818 West Raymond Street
Indianapolis, Indiana 46241

Surveyor Location Reports
Indianapolis: (317) 248-8397


ALTA/ACSM Surveys
Fax: (317) 247-7374

Topographic Surveys
Wats: (800) 852-6839

PROJ. NO. _____ LINE _____

PAGE 30 OF _____

E. 1/4 COR SEC. 28 TWP. 9 N. RANGE 1 W.

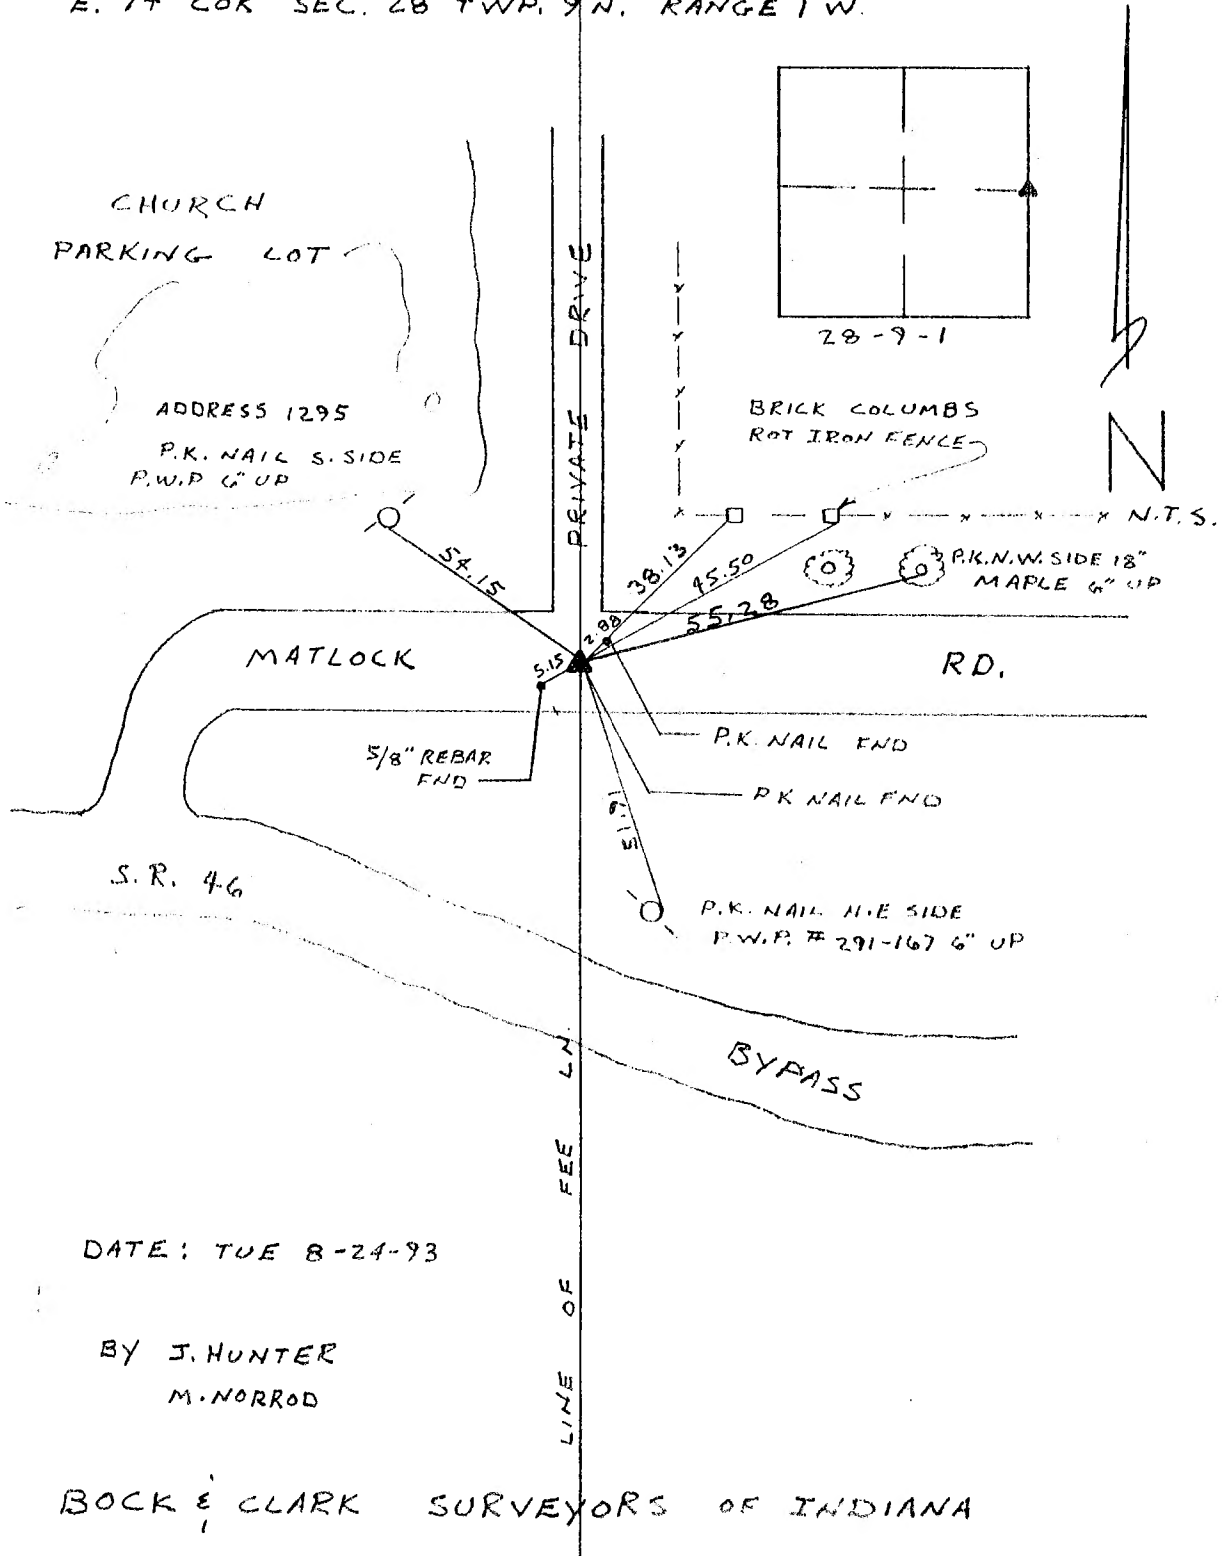

DATE: TUE 8-24-93

BY J. HUNTER
M. NORROD

BOCK & CLARK SURVEYORS OF INDIANA